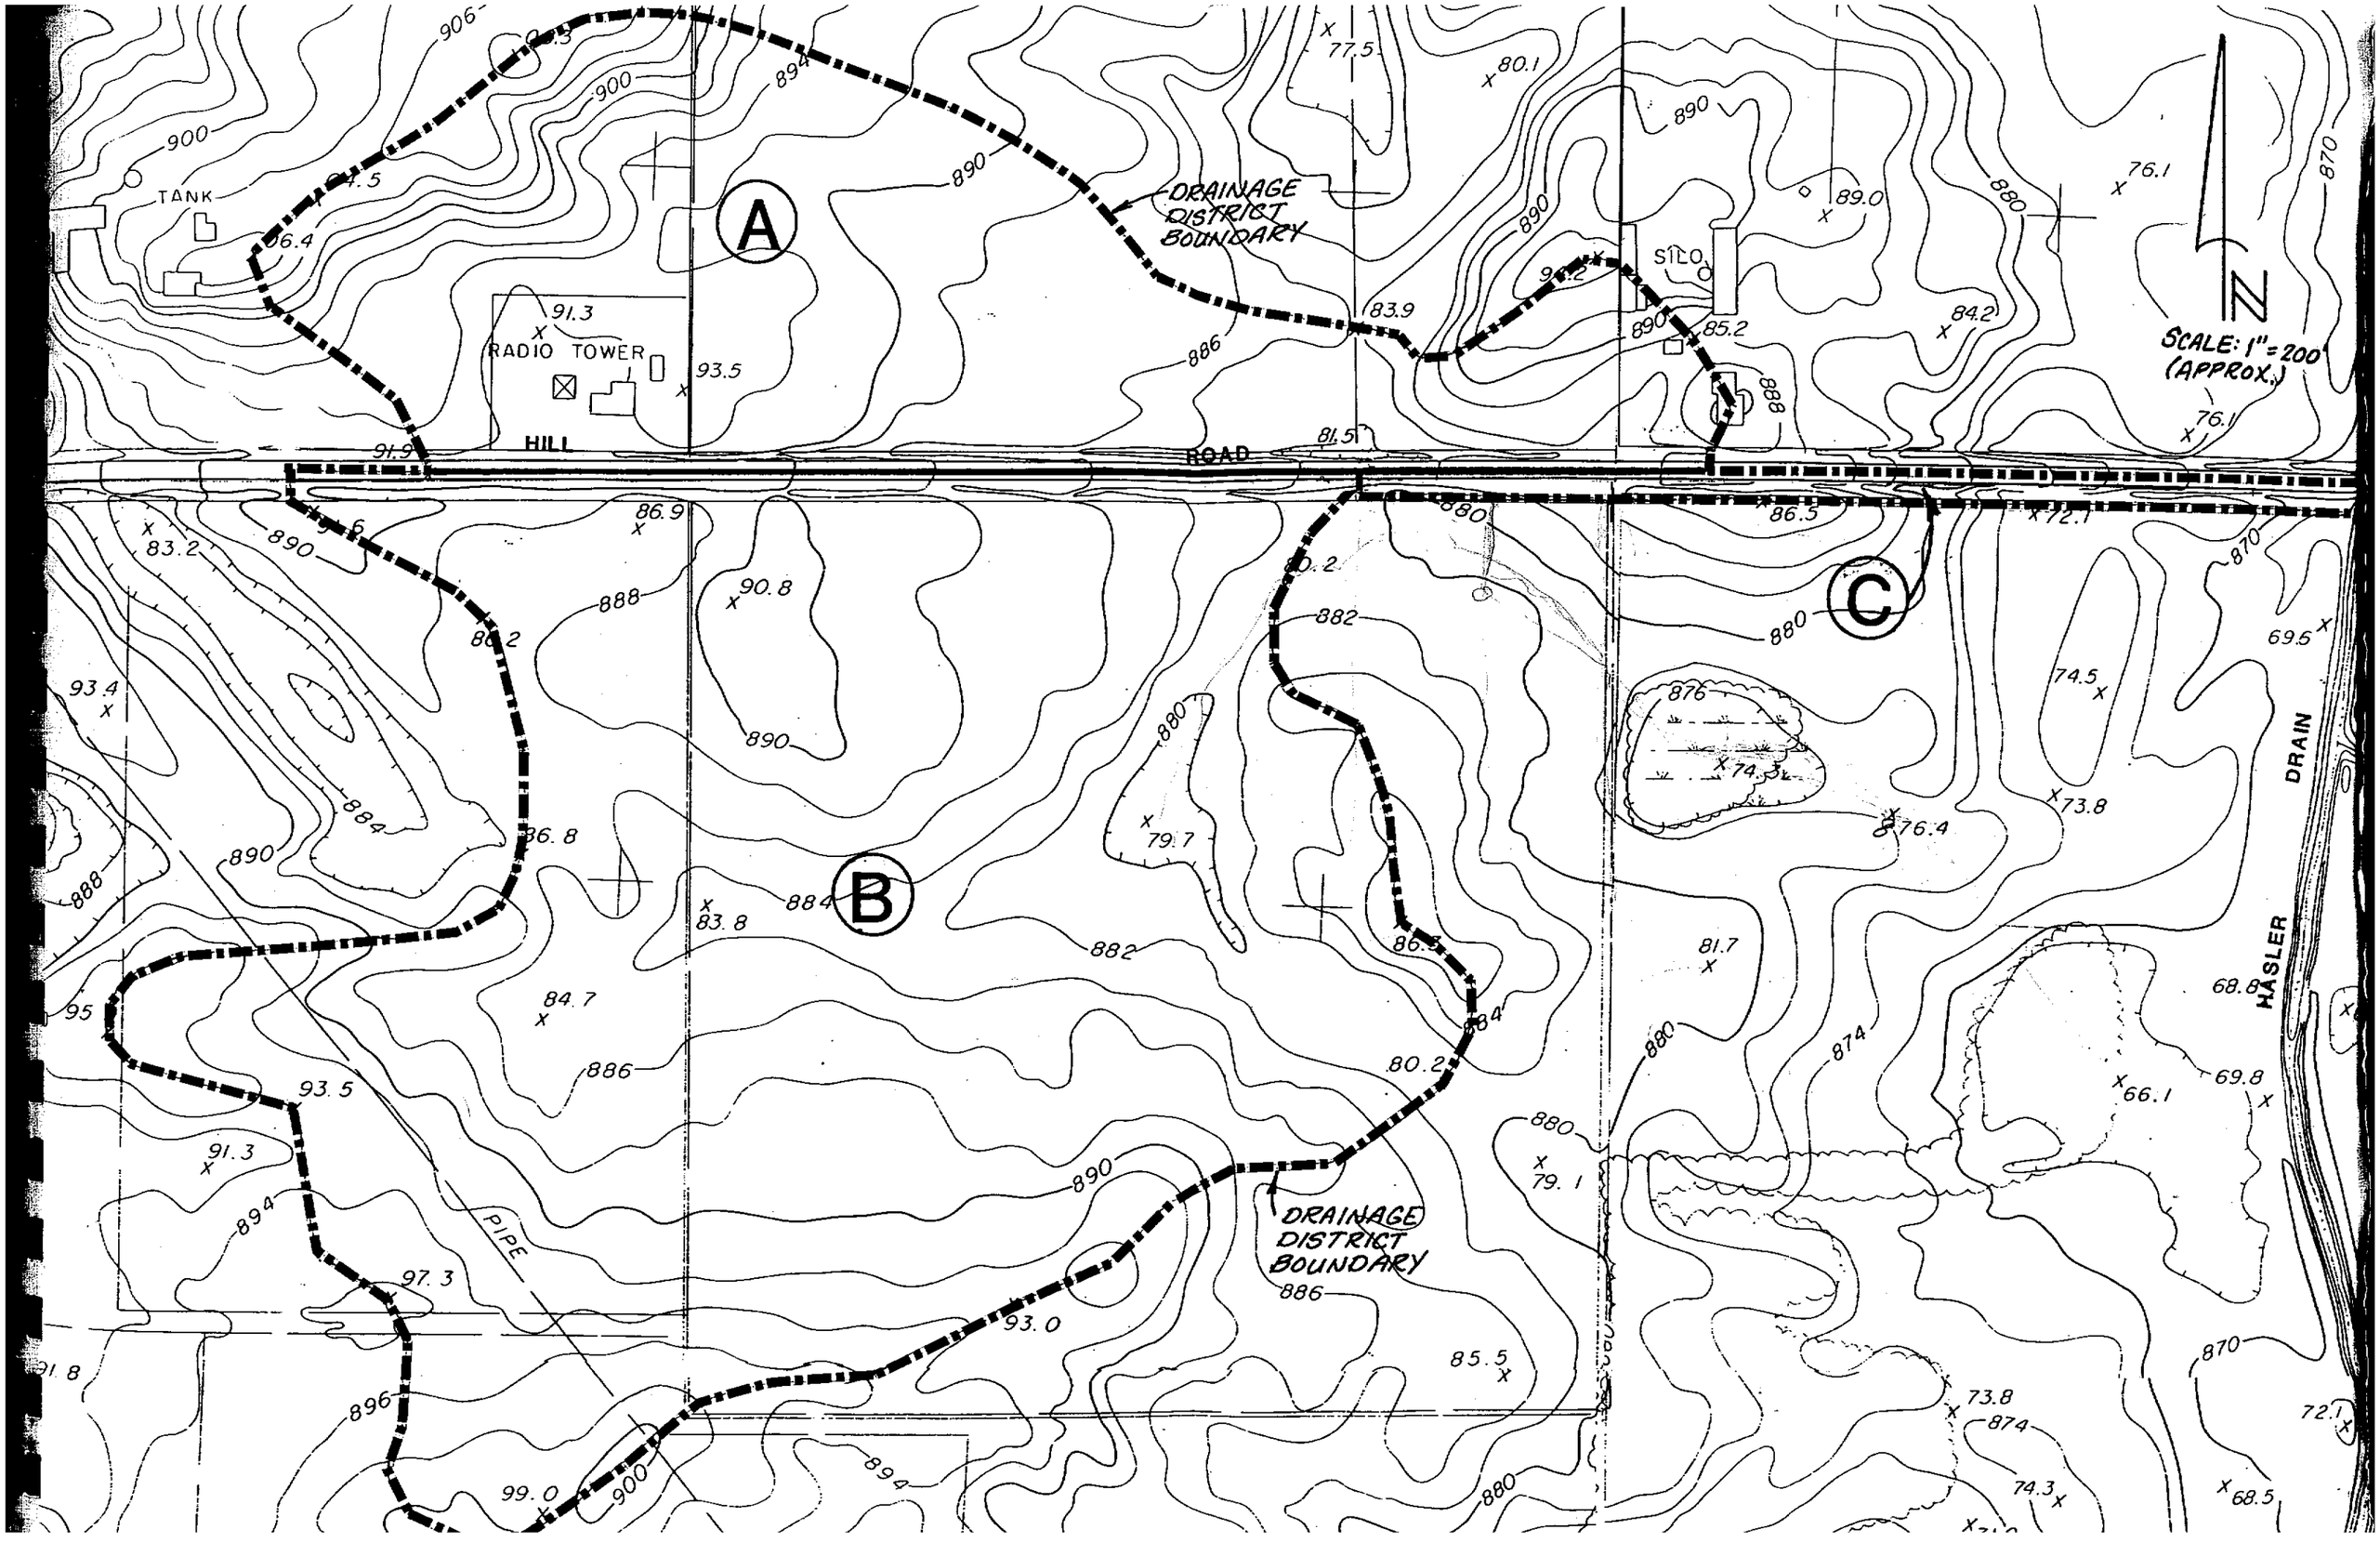
TANK
RADIO TOWER
HILL
ROAD
A
B
C
DRAINAGE DISTRICT BOUNDARY
DRAINAGE DISTRICT BOUNDARY
SILO
PIPE
DRAIN
HASLER
SCALE: 1" = 200' (APPROX.)
N